SEWARD HIGHWAY

O'Malley Road to Dimond Boulevard

SA-0: NO-BUILD

N

0 30 60 90

1" = 30'




Last Updated: November 9, 2026

SEWARD HIGHWAY

O'Malley Road to Dimond Boulevard

SA-1: SCOOTER AVE. LOCAL ACCESS ONLY, ELEVATED AT-GRADE PATHWAY CROSSING

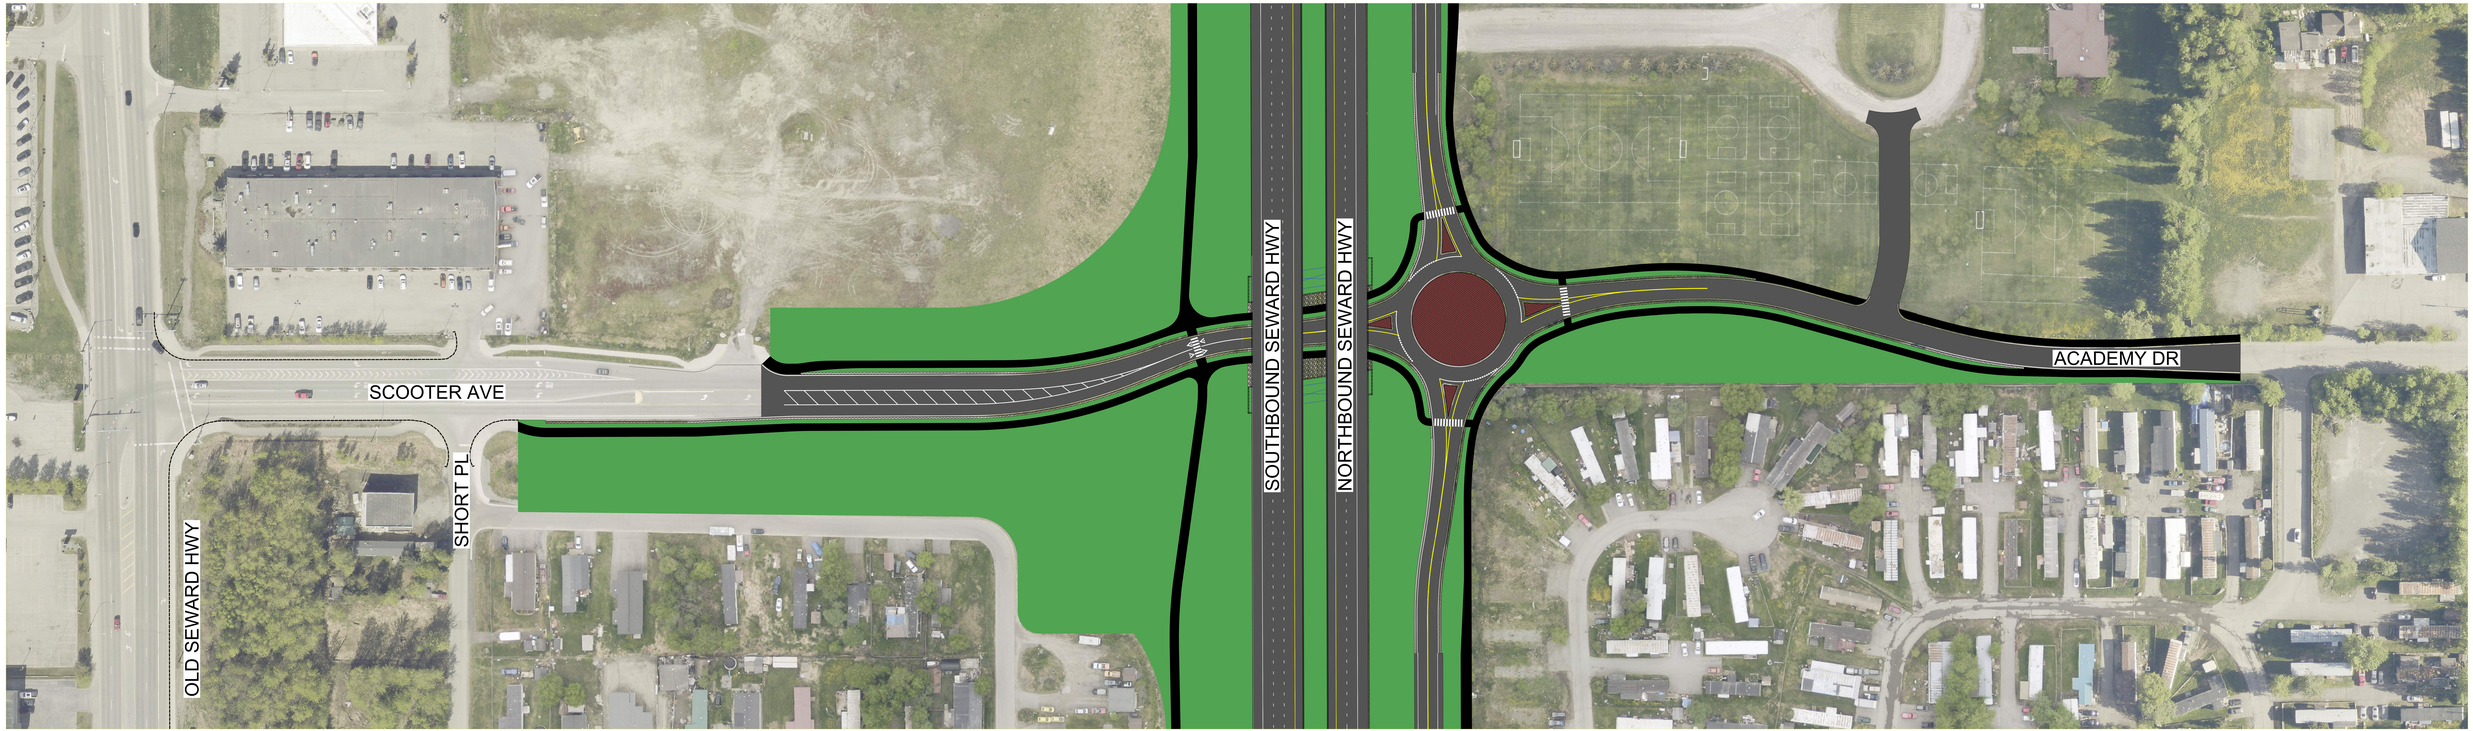


Last Updated: October 7, 2026

SEWARD HIGHWAY

O'Malley Road to Dimond Boulevard

SA-7: PERPENDICULAR OFF-RAMP, ON-RAMP, GRADE SEPARATED PATHWAY (A VARIATION OF SA-6)

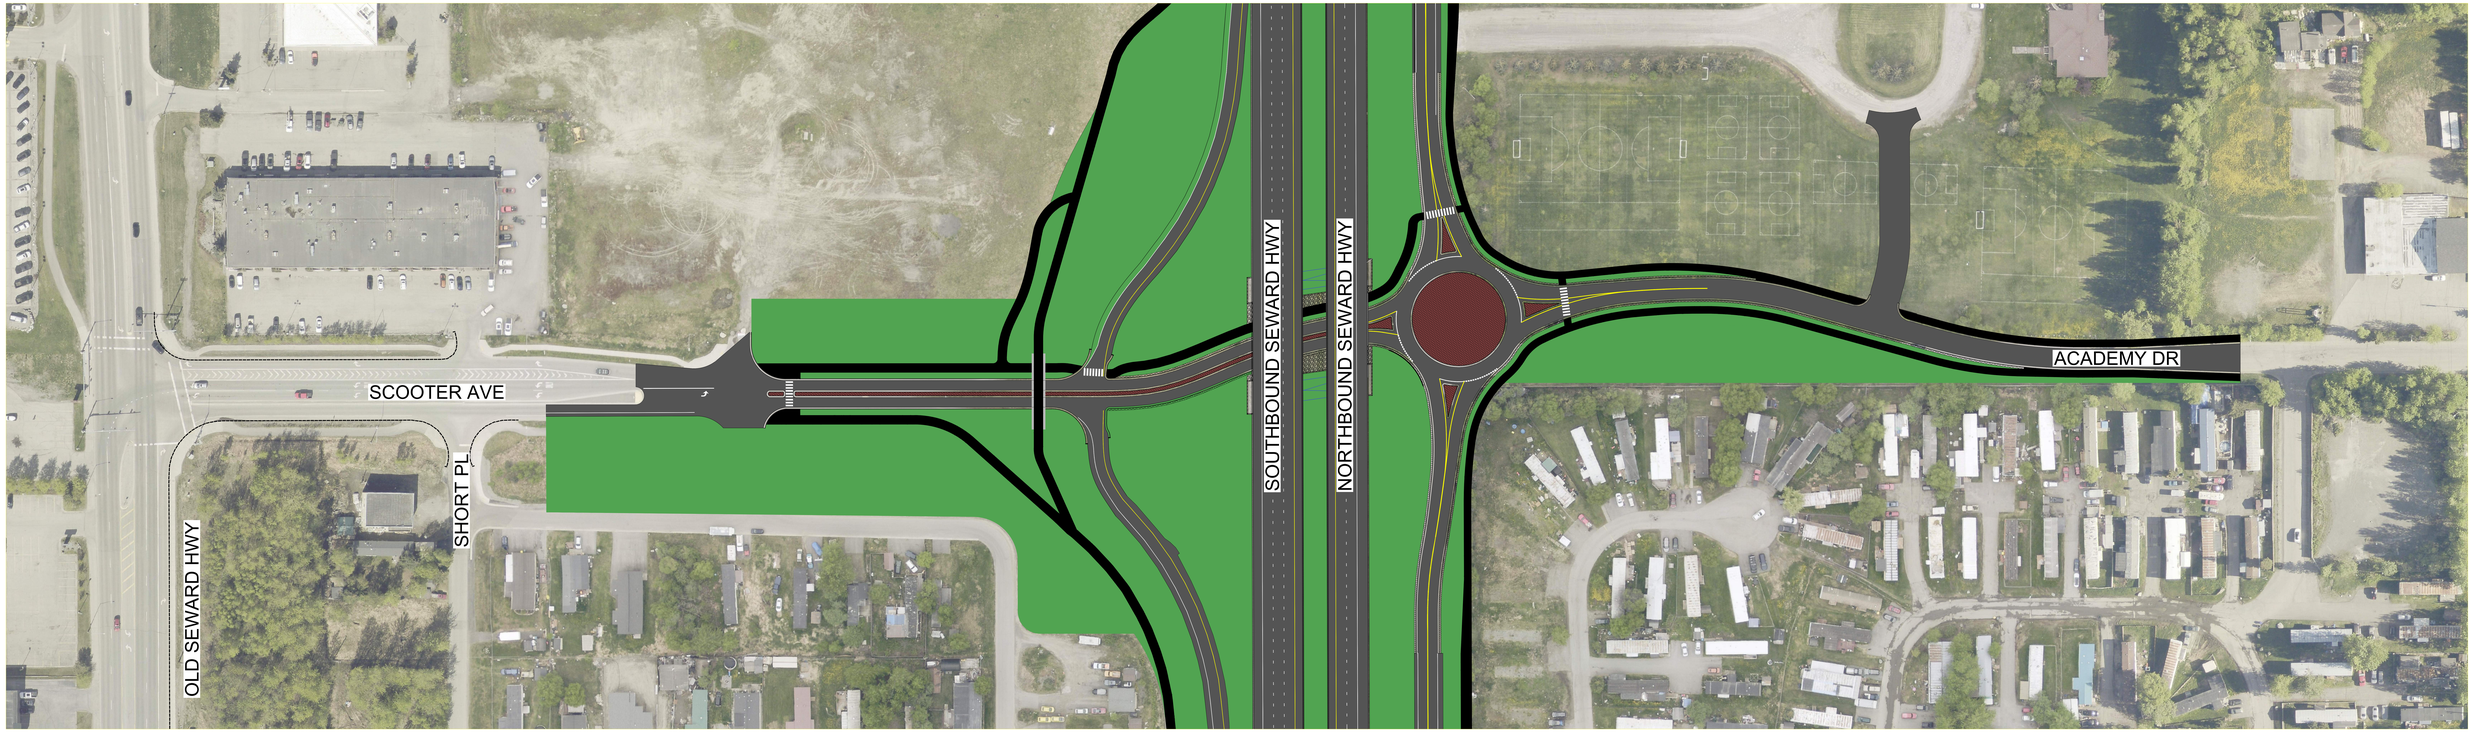


Last Updated: October 29, 2026

SEWARD HIGHWAY

O'Malley Road to Dimond Boulevard


SA-8: PERPENDICULAR OFF-RAMP, ELIMINATED ON-RAMP, AT-GRADE CROSSWALK (VARIATION OF SA-4)

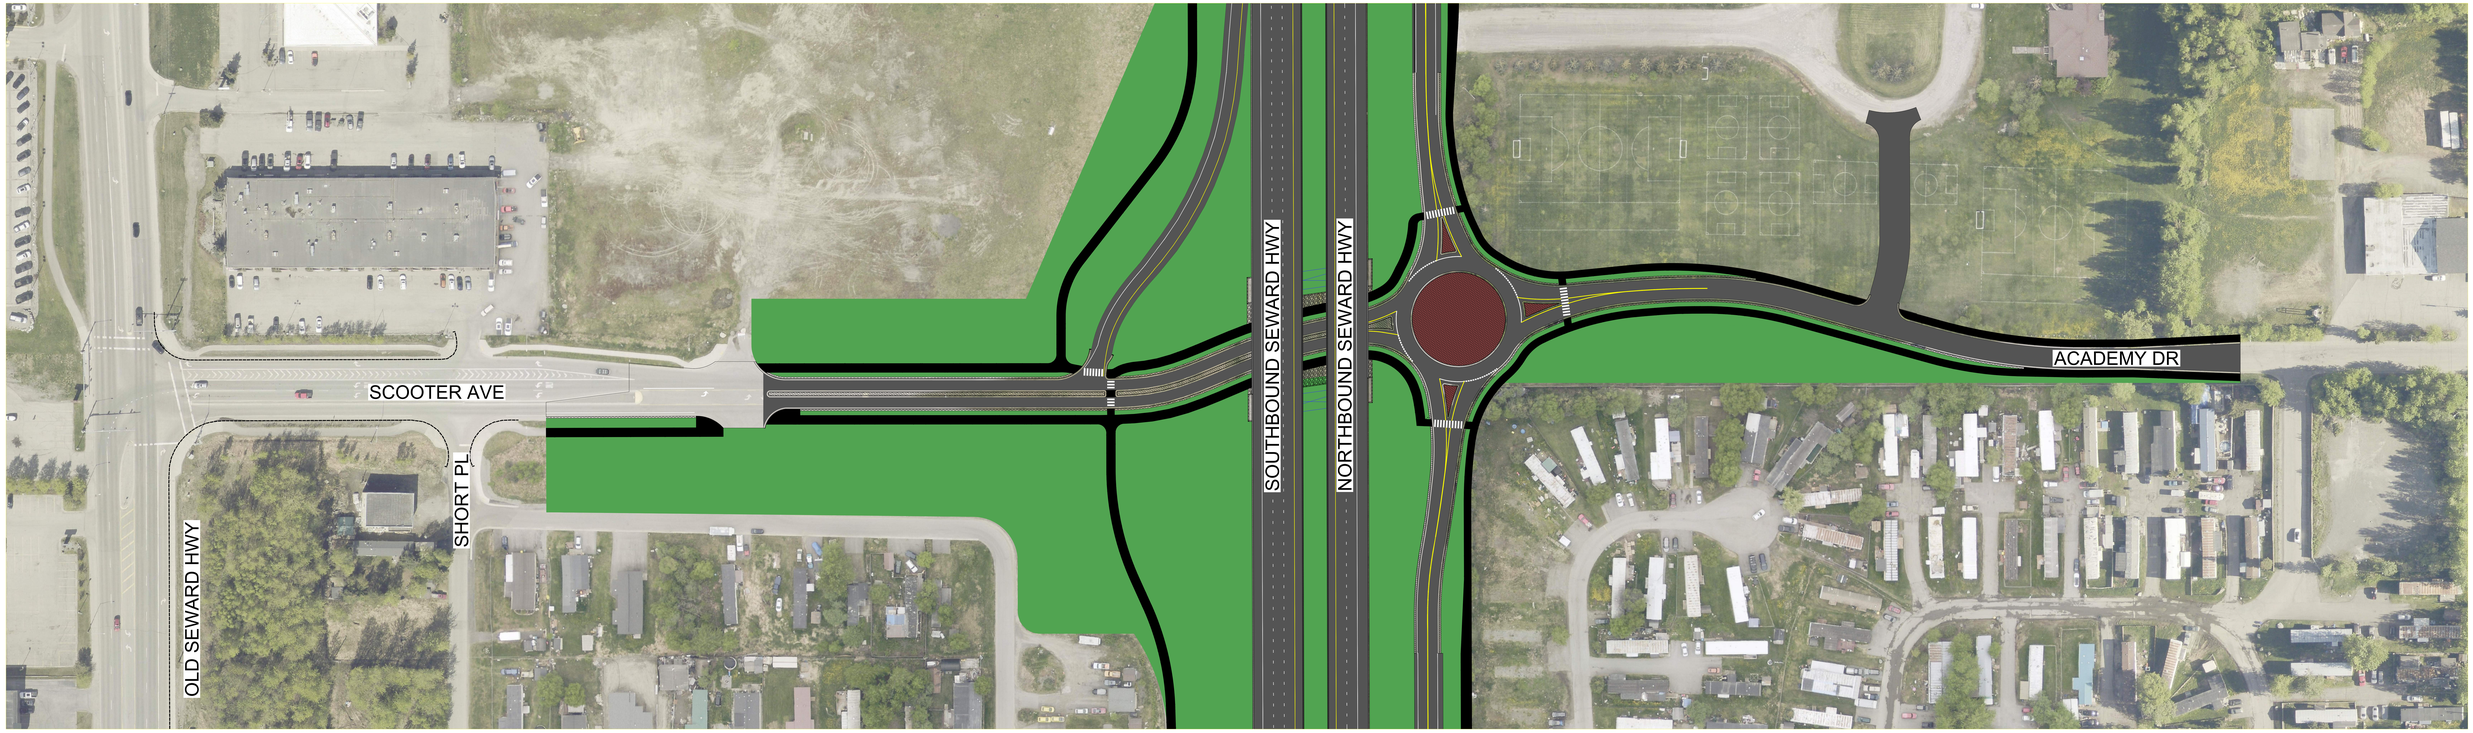

Last Updated: October 30, 2026

SEWARD HIGHWAY
O'Malley Road to Dimond Boulevard


SA-9: PERPENDICULAR OFF-RAMP, ON-RAMP, AT GRADE CROSSWALK, EAST NEIGHBORHOOD ACCESS (A VARIATION OF SA-6)

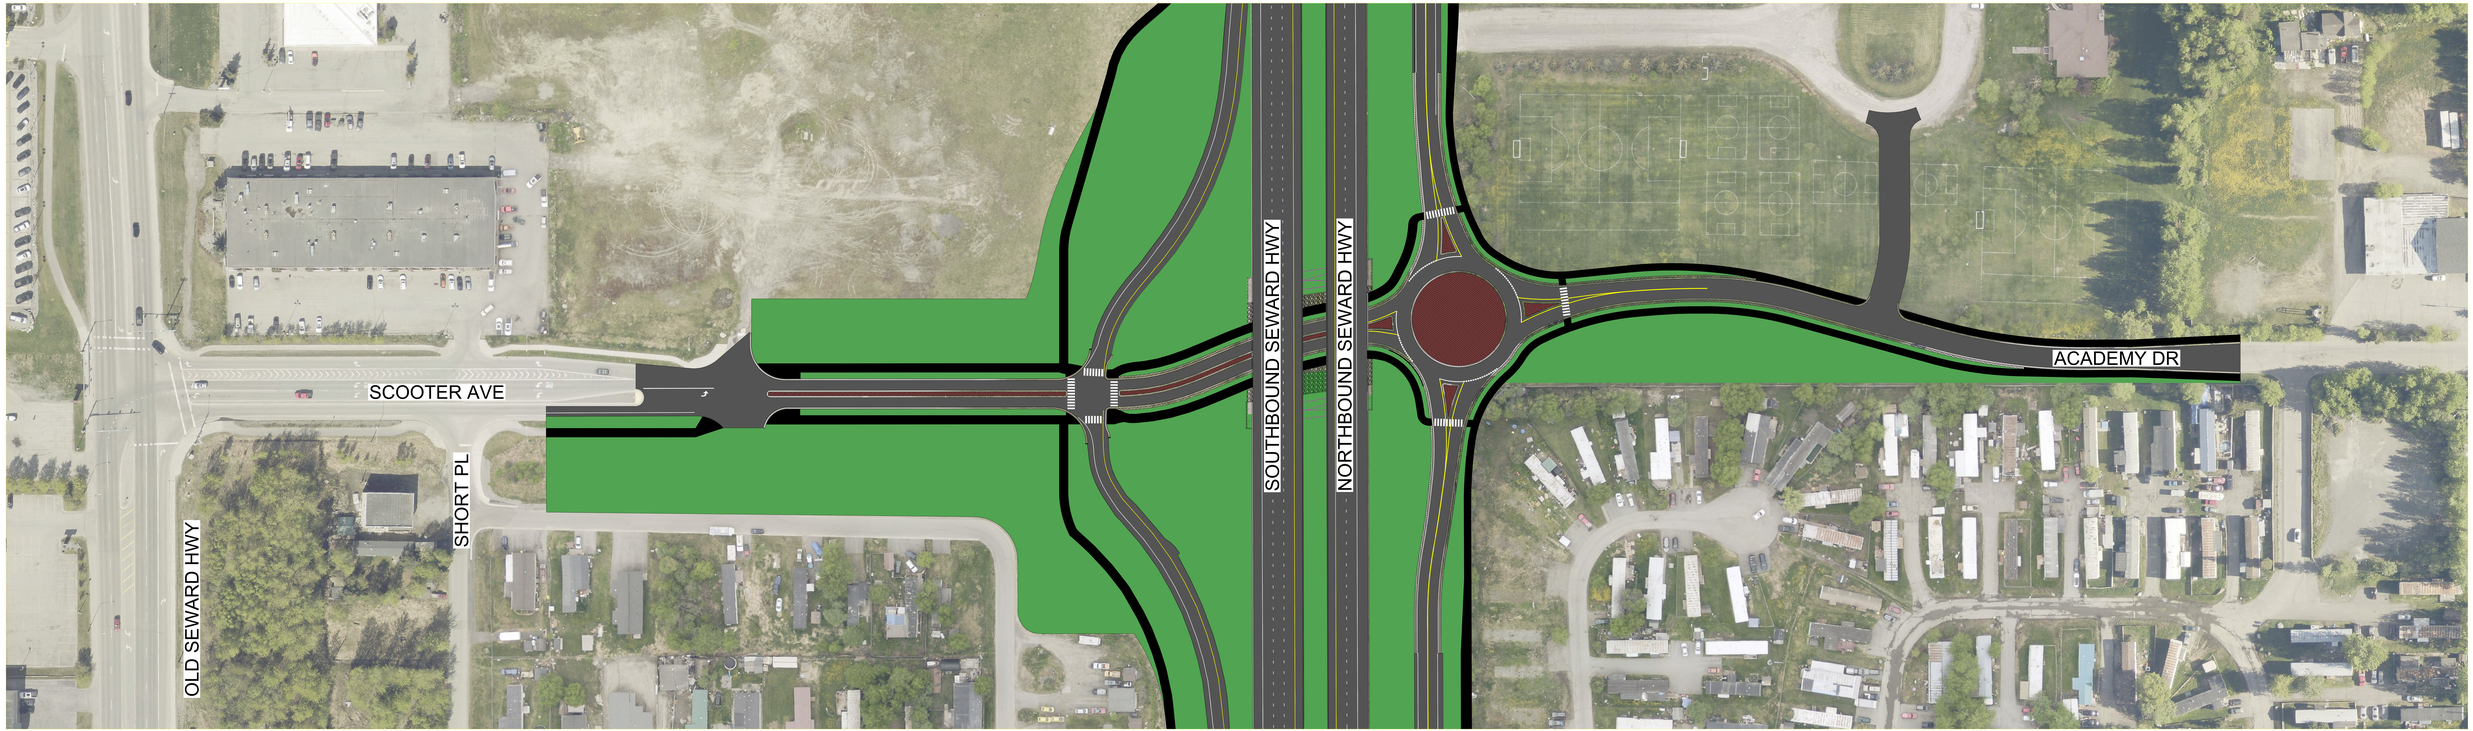

Last Updated: November 9, 2026

SEWARD HIGHWAY
O'Malley Road to Dimond Boulevard


SA-10: PERPENDICULAR OFF-RAMP/RIGHT TURN ONLY, ON-RAMP, AT GRADE CROSSWALK (A VARIATION OF SA-9)

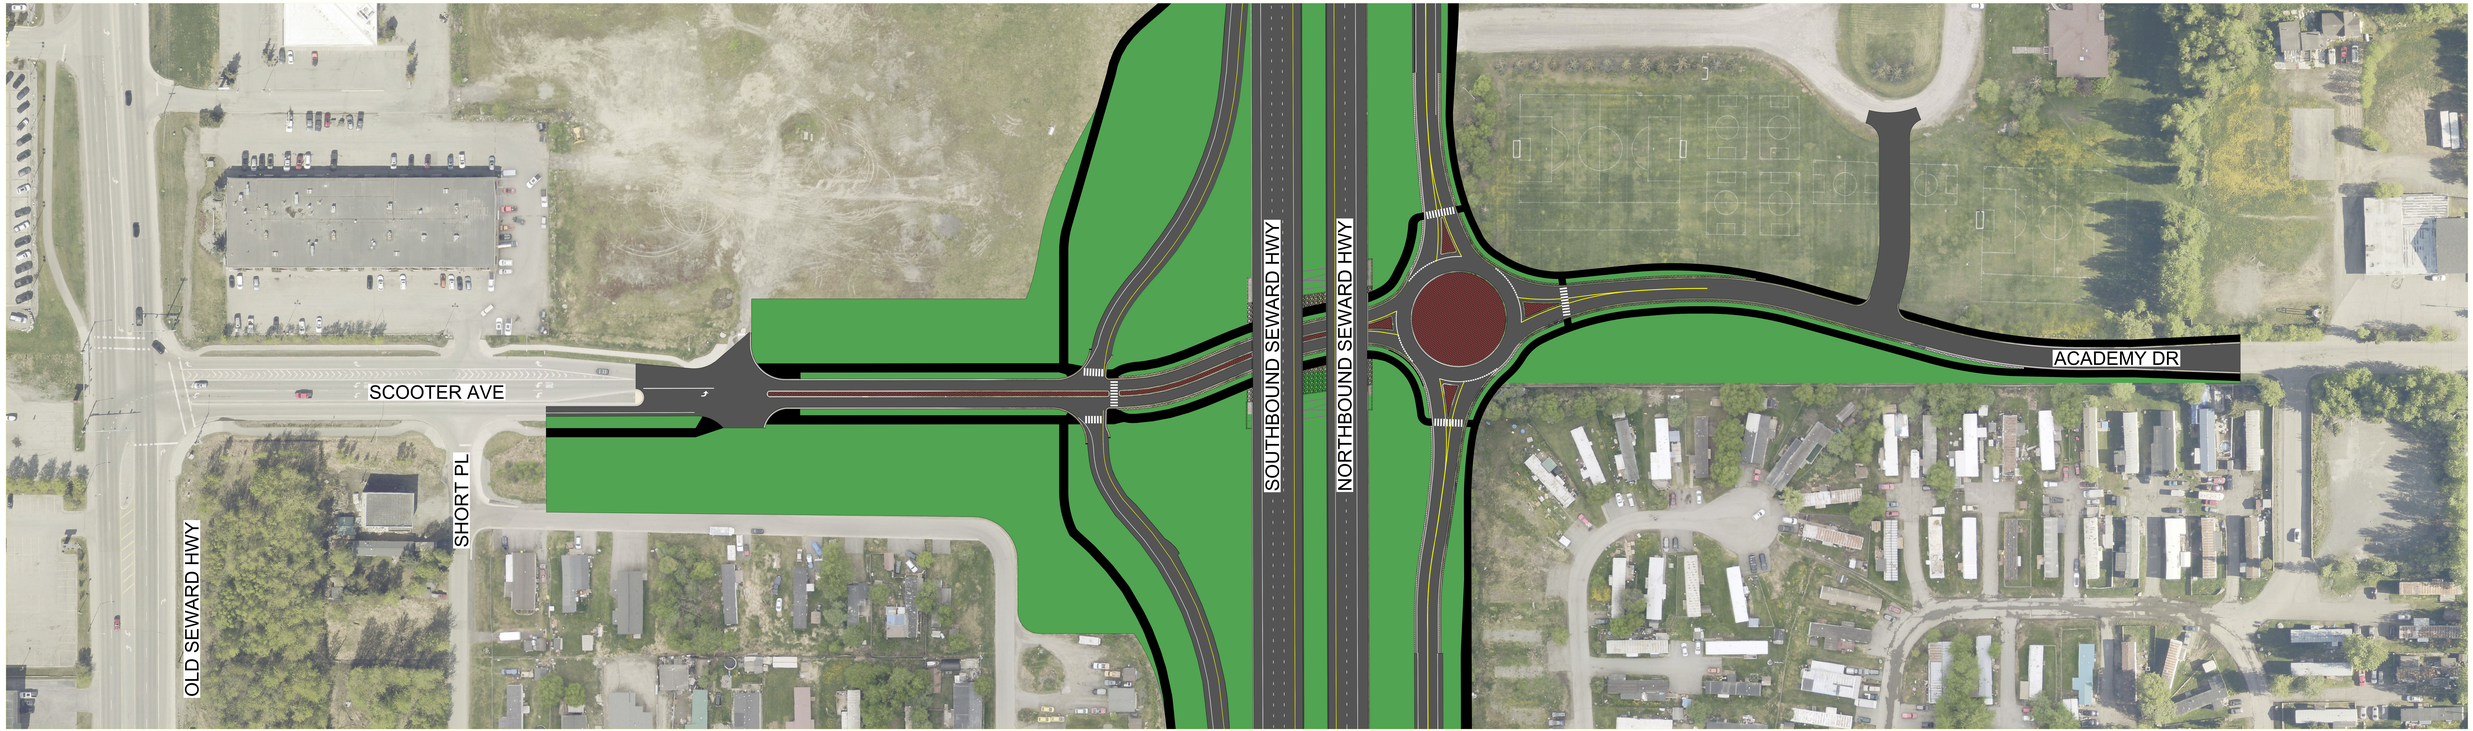

Last Updated: November 9, 2026

SEWARD HIGHWAY
O'Malley Road to Dimond Boulevard

SA-11: PERPENDICULAR OFF-RAMP/RIGHT-TURN ONLY, ON-RAMP W/ NEIGHBORHOOD ACCESS, AT GRADE CROSSWALK (A VARIATION OF SA-9)

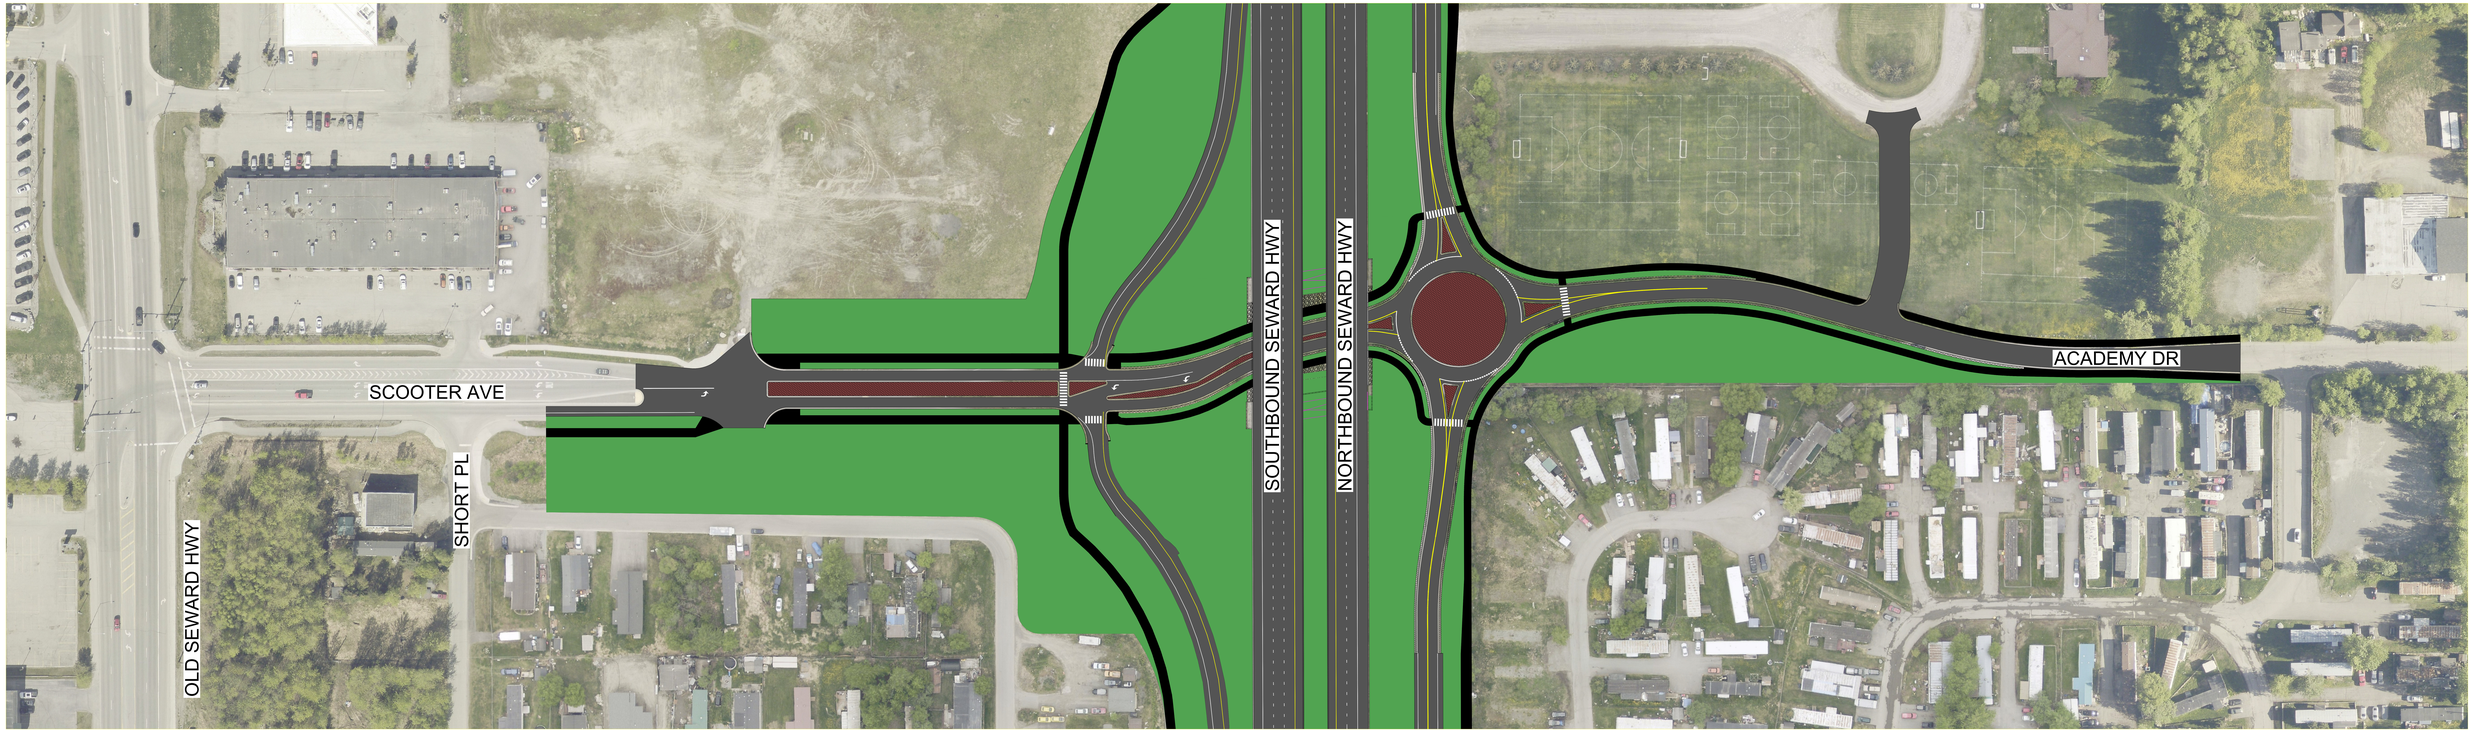


Last Updated: November 9, 2026

SEWARD HIGHWAY

O'Malley Road to Dimond Boulevard

SA-12: PERPENDICULAR OFF-RAMP, ON-RAMP, GRADE SEPARATED PATHWAY (A VARIATION OF SA-7)

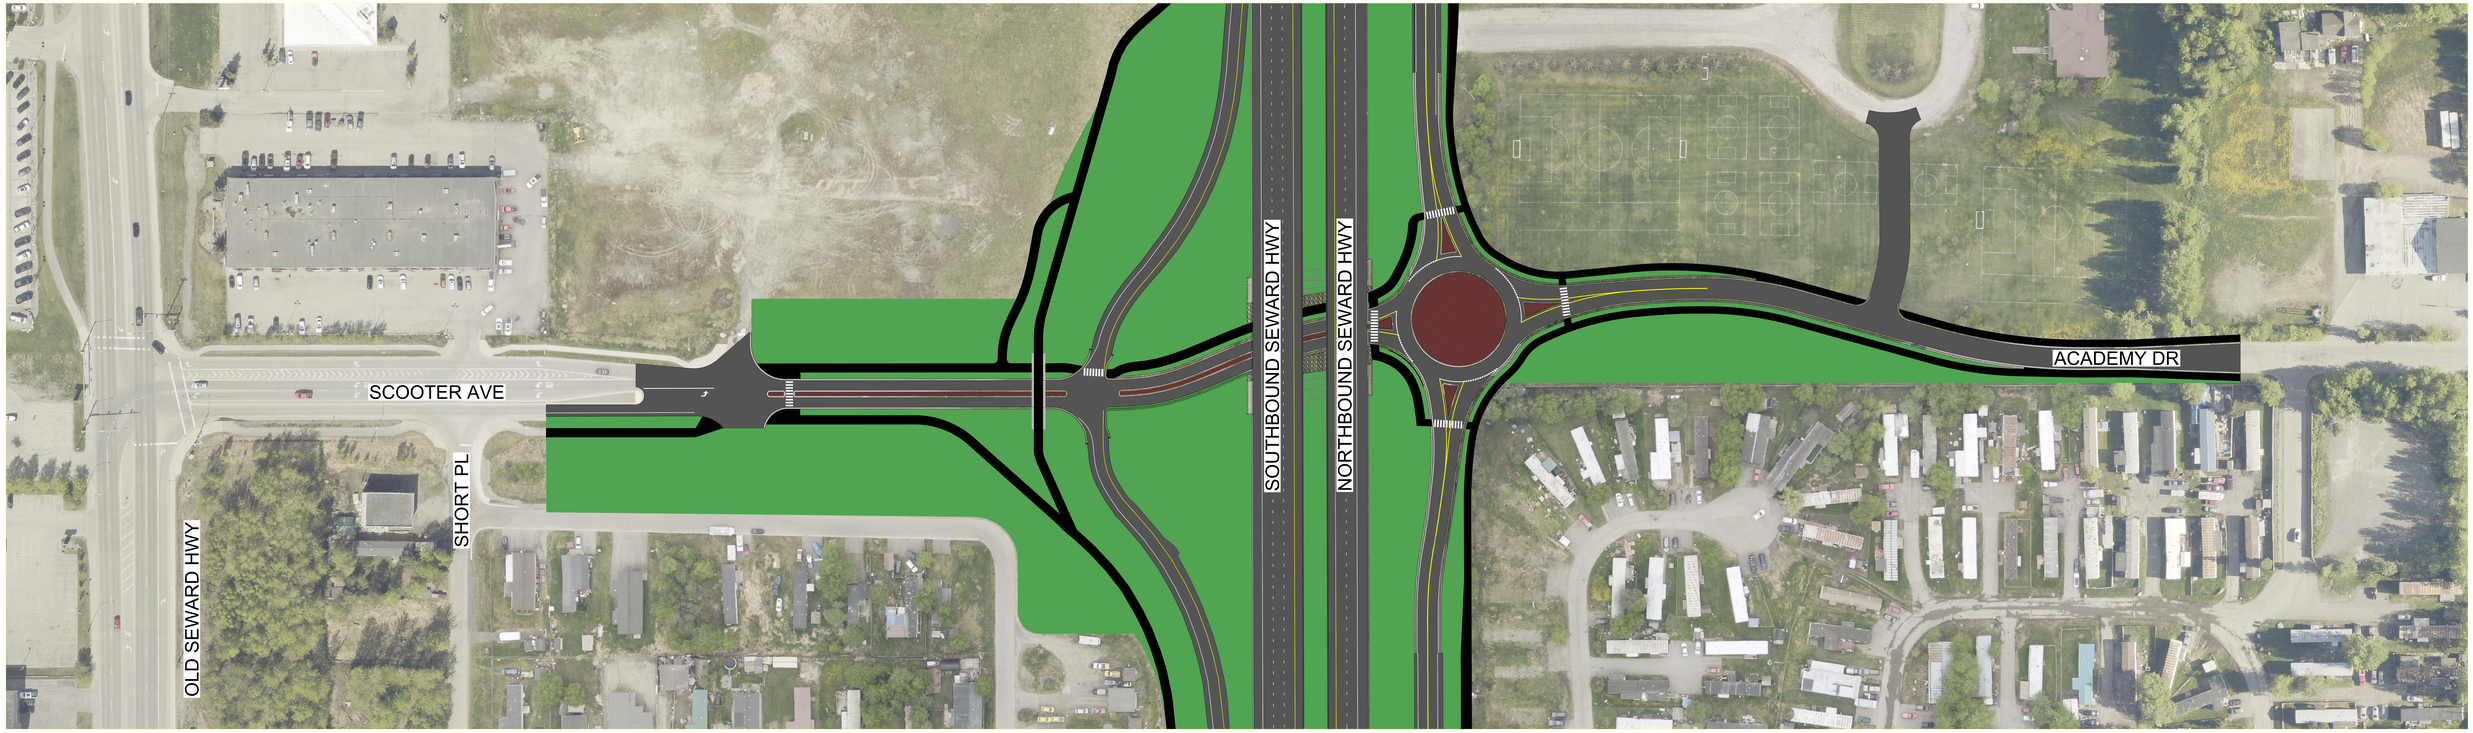

Last Updated: October 29, 2026